



PA-SMT REV. 6

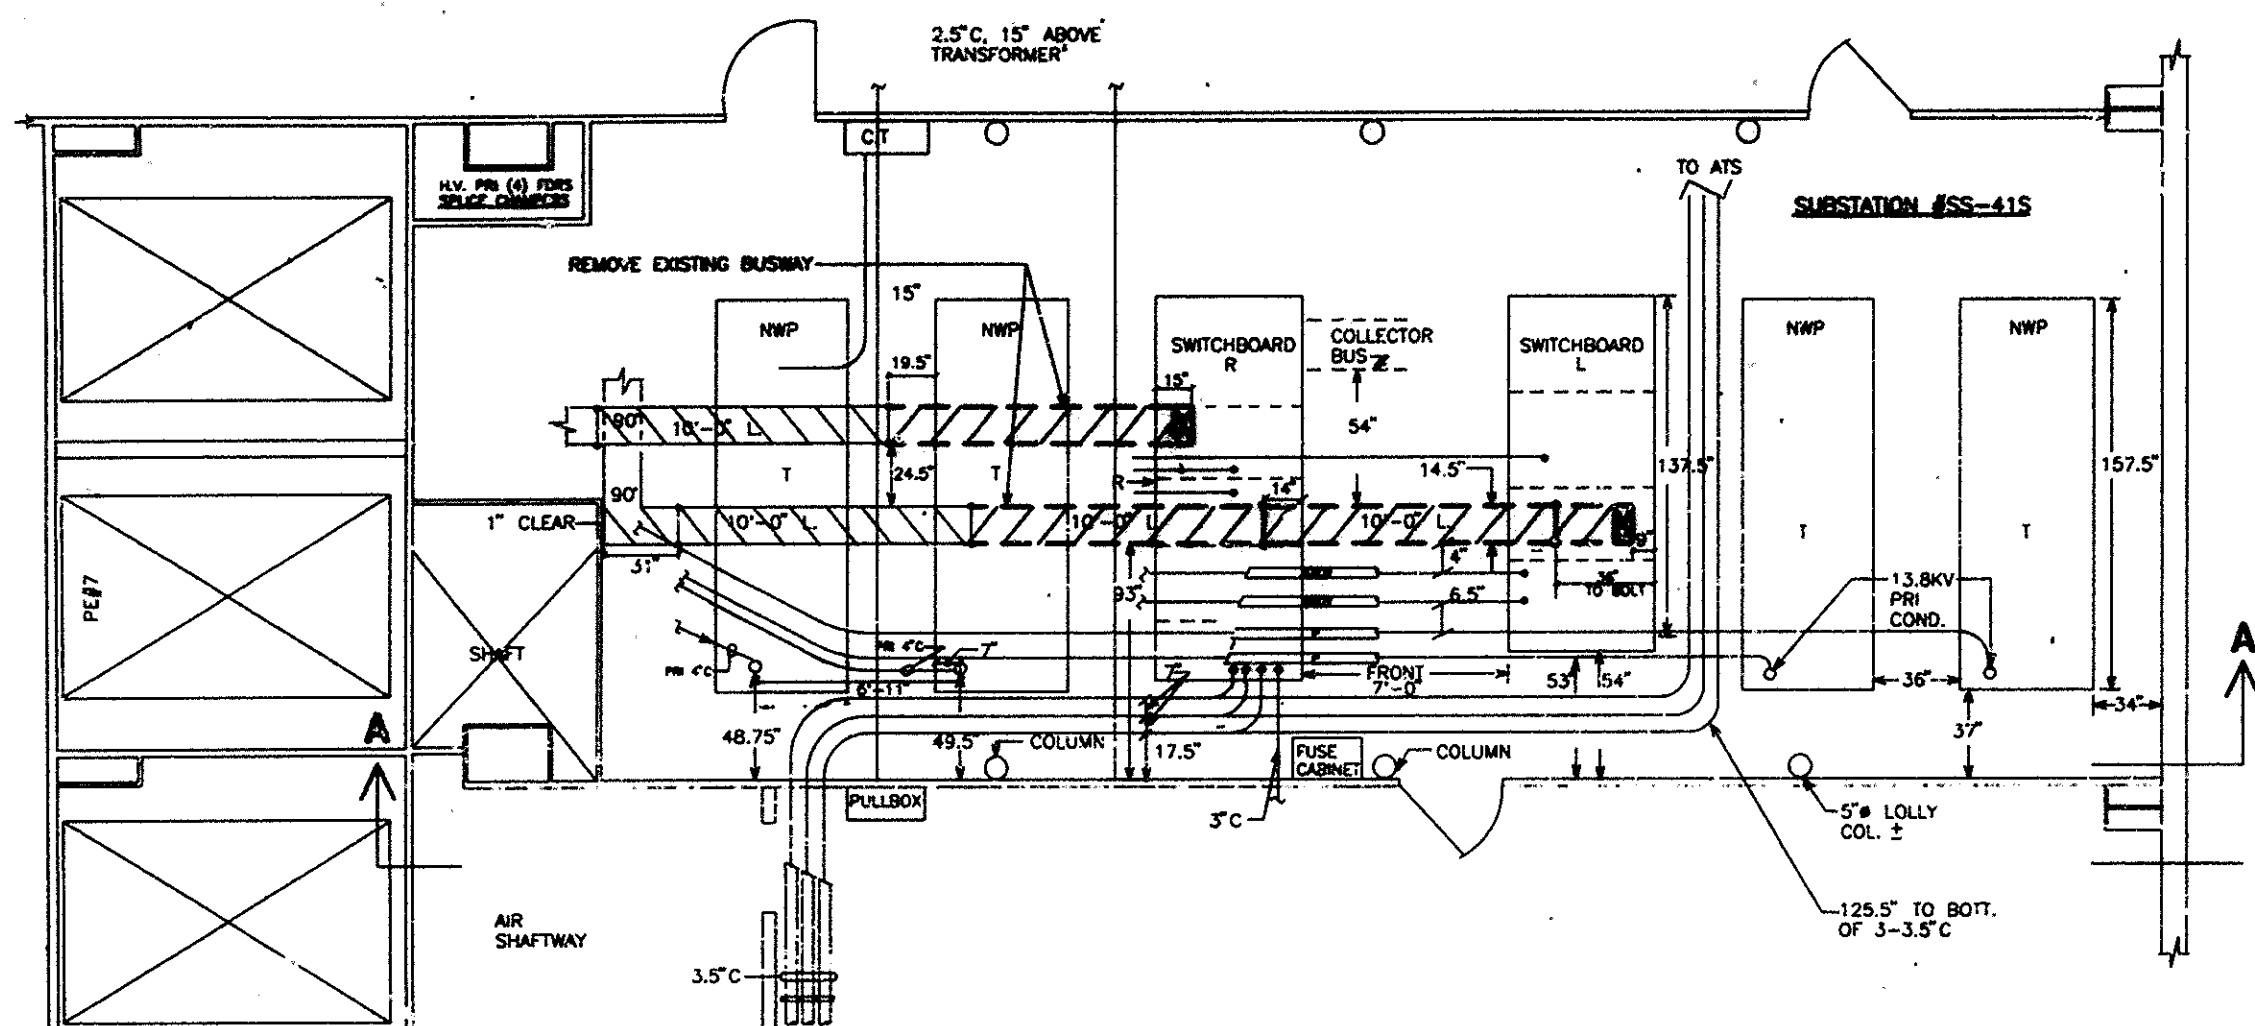

NOTES:

1. SEE DRAWING E-1 FOR GENERAL NOTES.

PARTIAL PLAN 41st. FLOOR SOUTH

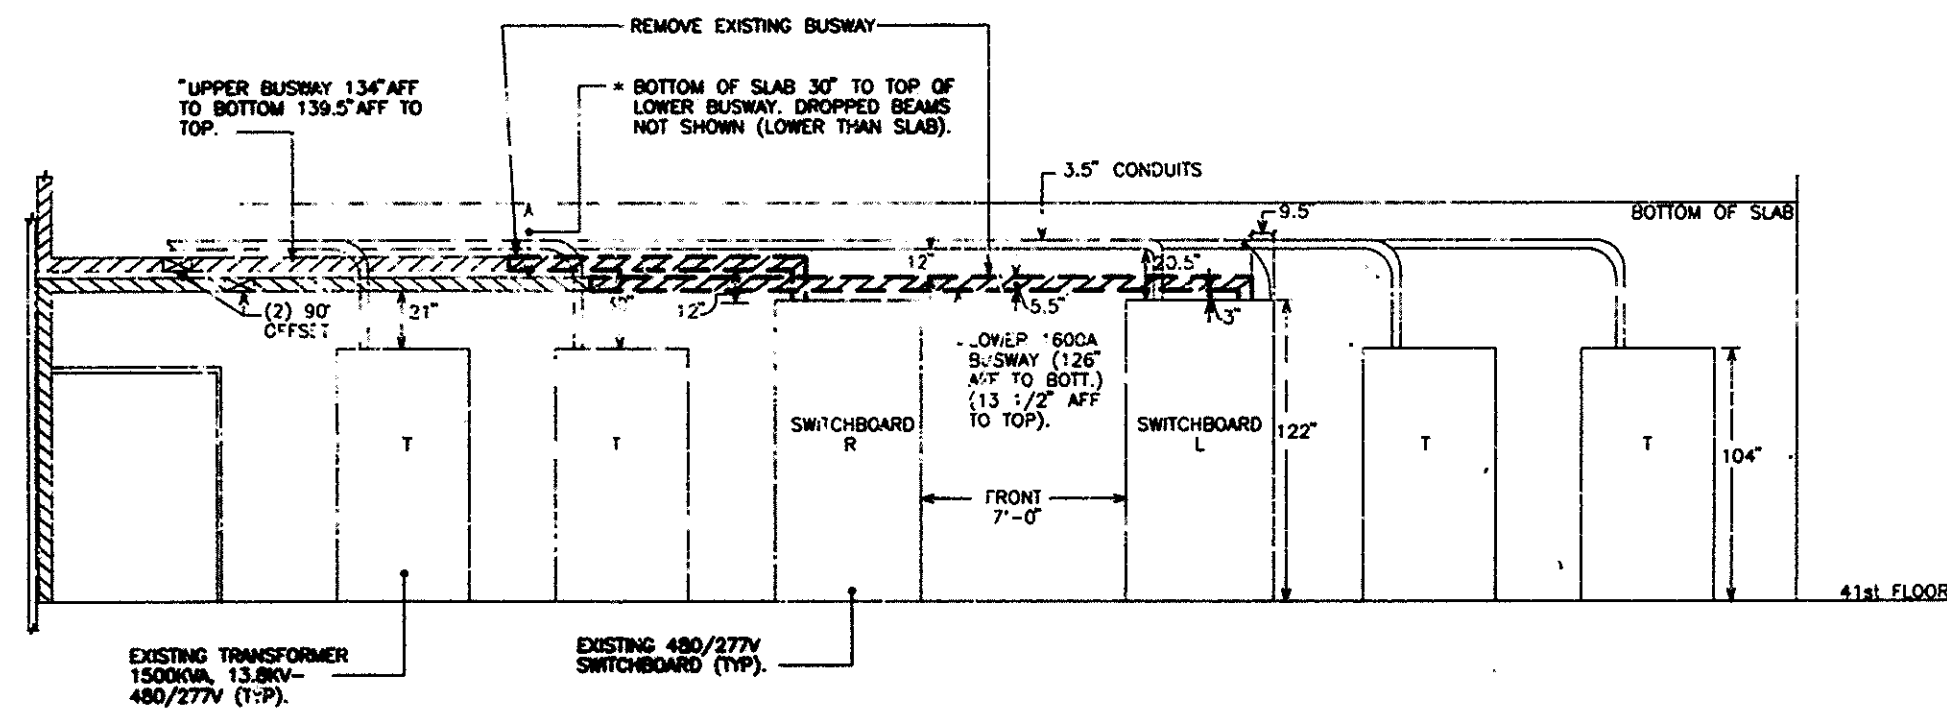

SECTION A-A

Sheet 23 of 41



THE WORLD TRADE CENTER
OF NEW YORK

Francis J. Lopez
Engineering Program Manager

EDWARDS AND ZUCK, P.C.
CONSULTING ENGINEERS
330 West 42nd Street, 11th Floor, NY 10036
212-721-0880
© 1992 Edwards and Zuck, P.C.



Drawings of Record
No. Date Revision Approved

Engineering Department
Design Division

The World Trade Center
Electrical/HVAC
Upgrade Program

Title
LOW VOLTAGE DISTRIBUTION
ONE WTC
ELECTRICAL
41ST FLOOR
SOUTH SIDE
EXISTING ROOM LAYOUT

This drawing subject to conditions in contract.
All inventions, ideas, designs and methods
herein are reserved to Port Authority and
may not be used without its written consent.

C.J./CADD M.W./CADD F.J.
Designed by Drawn by Checked by

Date 10/4/93 Scale 1/4" = 1'-0"

Contract Number Drawing Number

WTC-804.041 E-6

FILE NAME : WTC804041